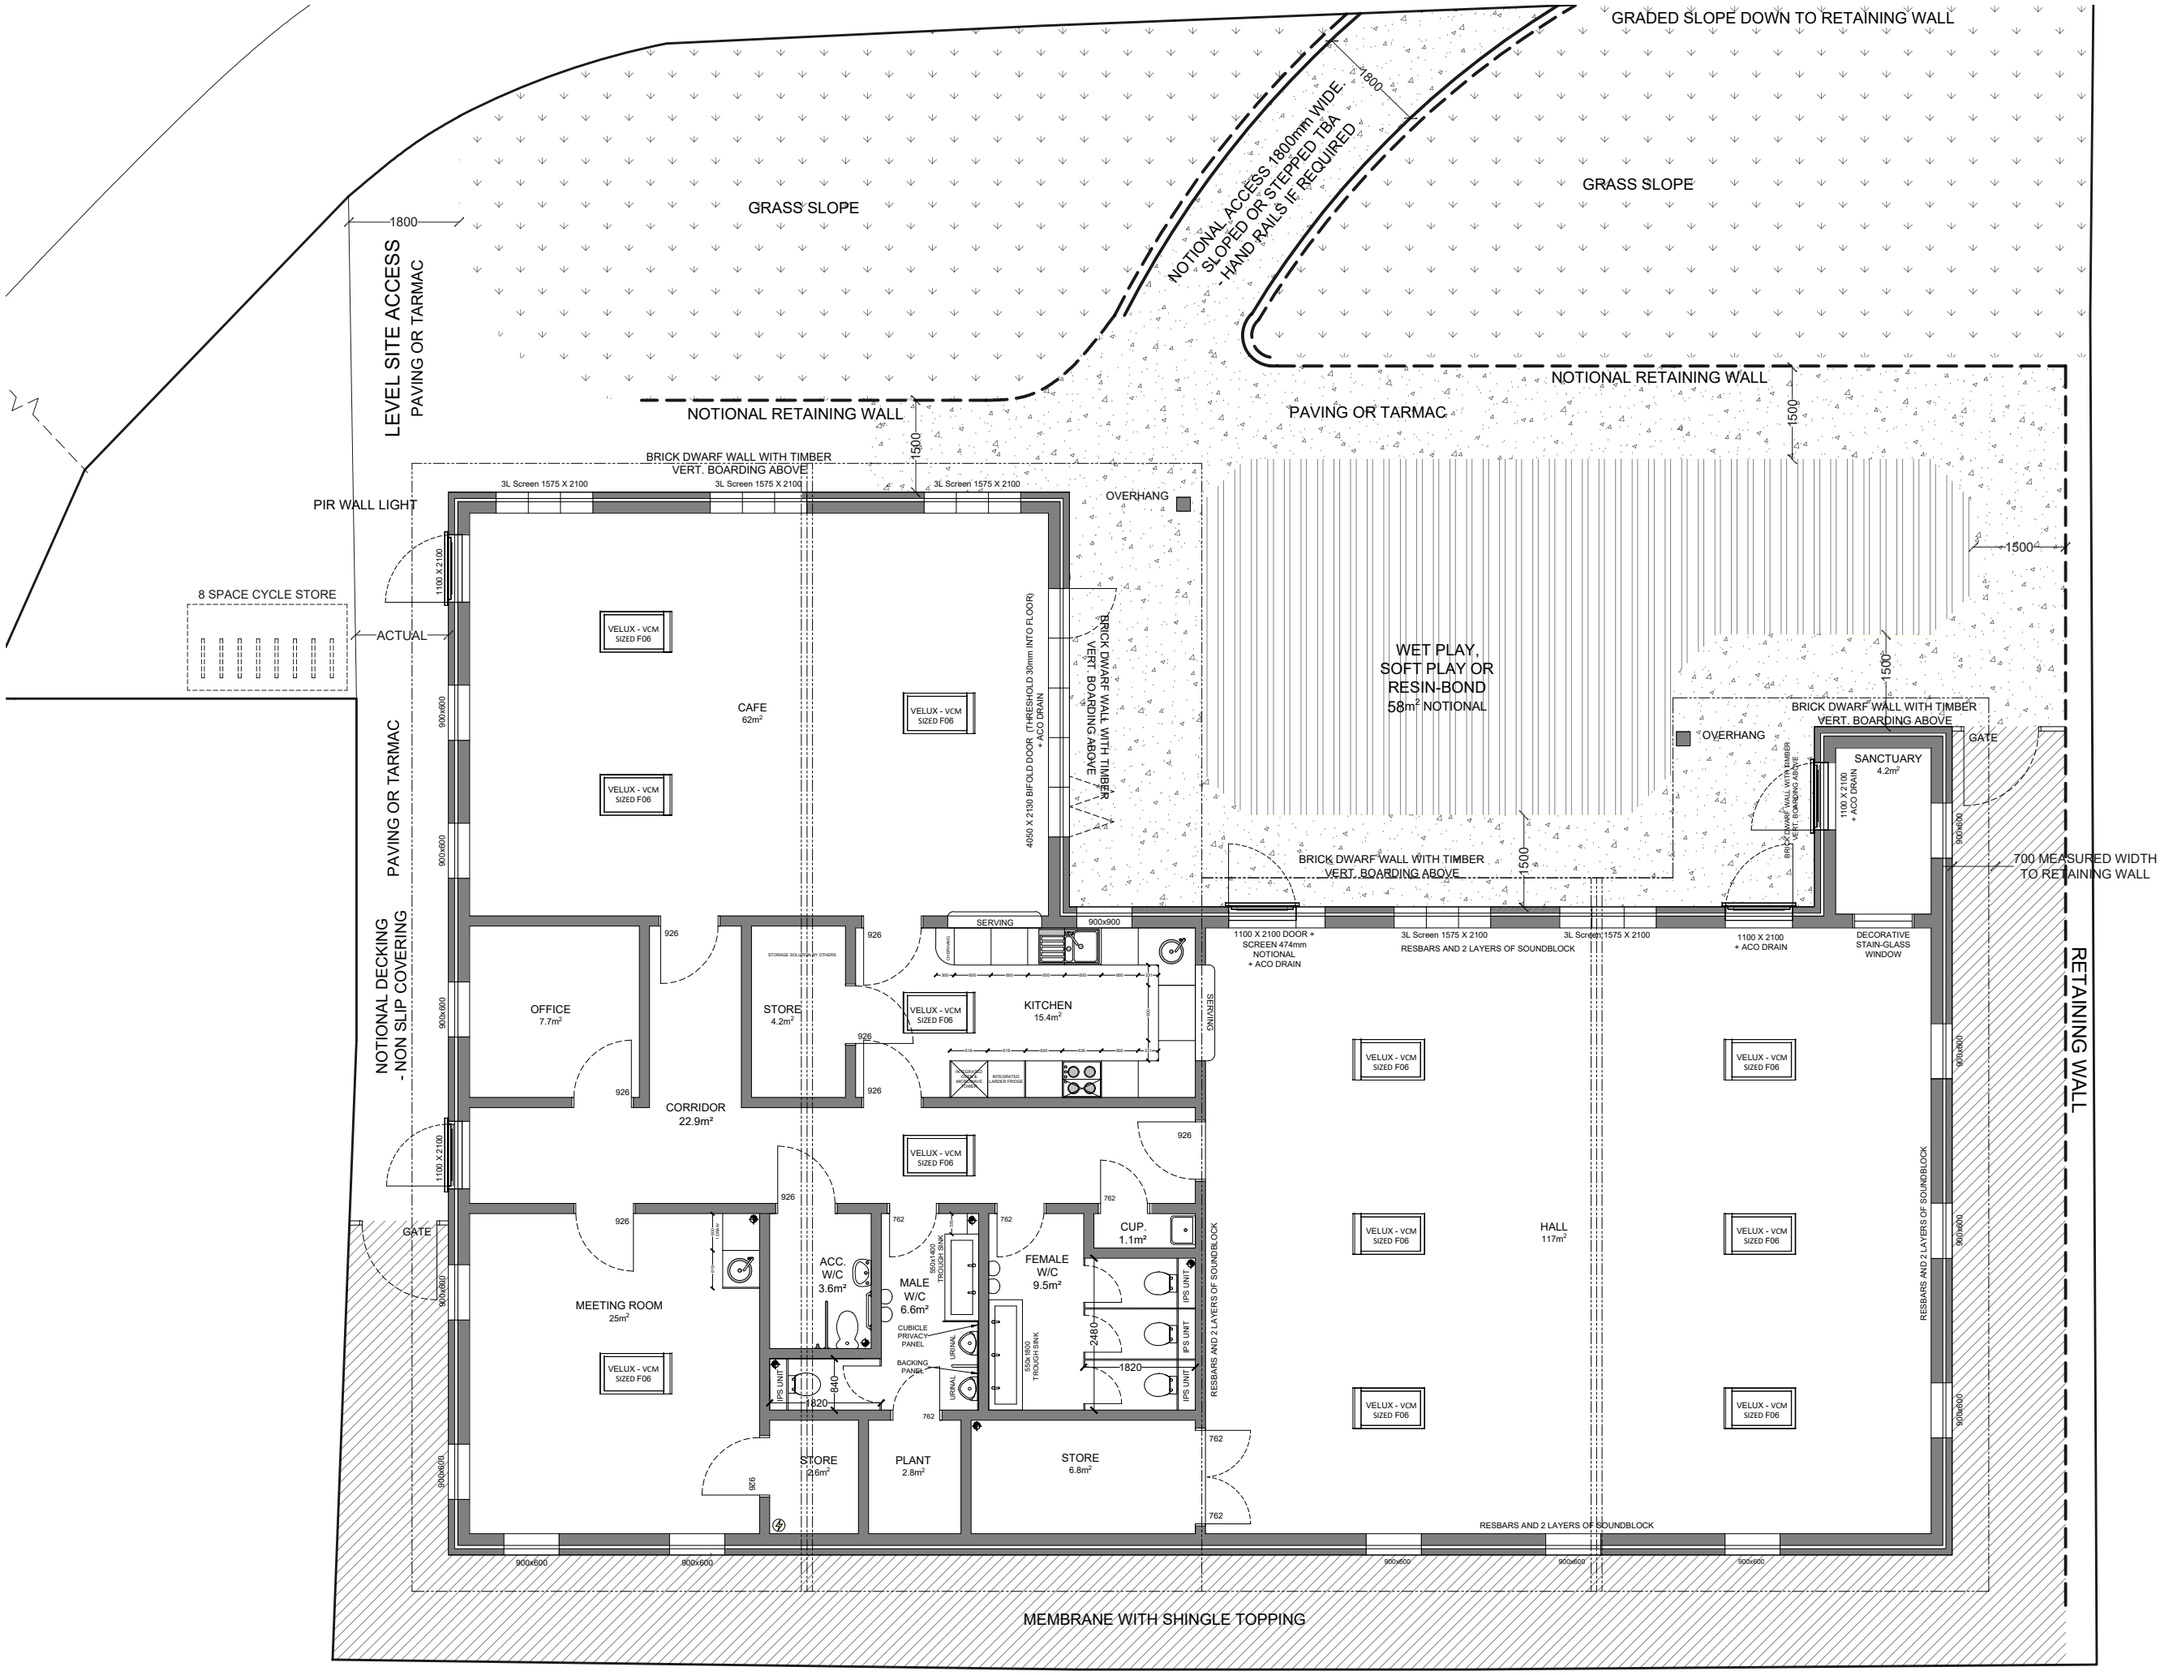
GRADED SLOPE DOWN TO RETAINING WALL
GRASS SLOPE
GRASS SLOPE
NOTIONAL ACCESS 1800mm WIDE
- SLOPED OR STEPPED TBA
- HAND RAILS IF REQUIRED
1800
1800
LEVEL SITE ACCESS
PAVING OR TARMAC
NOTIONAL RETAINING WALL
NOTIONAL RETAINING WALL
PAVING OR TARMAC
1500
1500
1500
1500
1500
BRICK DWARF WALL WITH TIMBER
VERT. BOARDING ABOVE
3L Screen 1575 X 2100
3L Screen 1575 X 2100
3L Screen 1575 X 2100
PIR WALL LIGHT
OVERHANG
8 SPACE CYCLE STORE
ACTUAL
1100 X 2100
VELUX - VCM
SIZED F06
CAFE
62m²
4050 X 2100 BIFOLD DOOR (THRESHOLD 30mm INTO FLOOR)
+ ACO DRAIN
BRICK DWARF WALL WITH TIMBER
VERT. BOARDING ABOVE
WET PLAY,
SOFT PLAY OR
RESIN-BOND
58m² NOTIONAL
BRICK DWARF WALL WITH TIMBER
VERT. BOARDING ABOVE
OVERHANG
GATE
SANCTUARY
4.2m²
1100 X 2100
+ ACO DRAIN
BRICK DWARF WALL WITH TIMBER
VERT. BOARDING ABOVE
700 MEASURED WIDTH
TO RETAINING WALL
PAVING OR TARMAC
NOTIONAL DECKING
- NON SLIP COVERING
900x600
926
SERVING
900x900
1100 X 2100 DOOR +
SCREEN 474mm
NOTIONAL
+ ACO DRAIN
3L Screen 1575 X 2100
RESBARS AND 2 LAYERS OF SOUNDBLOCK
3L Screen 1575 X 2100
1100 X 2100
+ ACO DRAIN
DECORATIVE
STAIN-GLASS
WINDOW
RETAINING WALL
OFFICE
7.7m²
STORE
4.2m²
KITCHEN
15.4m²
SERVING
CORRIDOR
22.9m²
GATE
MEETING ROOM
25m²
ACC.
W/C
3.6m²
MALE
W/C
6.6m²
FEMALE
W/C
9.5m²
CUP.
1.1m²
IPS UNIT
URINAL
CUBICLE
PRIVACY
PANEL
BACKING
PANEL
762
2480
1820
840
STORE
2.6m²
PLANT
2.8m²
STORE
6.8m²
HALL
117m²
RESBARS AND 2 LAYERS OF SOUNDBLOCK
RESBARS AND 2 LAYERS OF SOUNDBLOCK
RESBARS AND 2 LAYERS OF SOUNDBLOCK
MEMBRANE WITH SHINGLE TOPPING